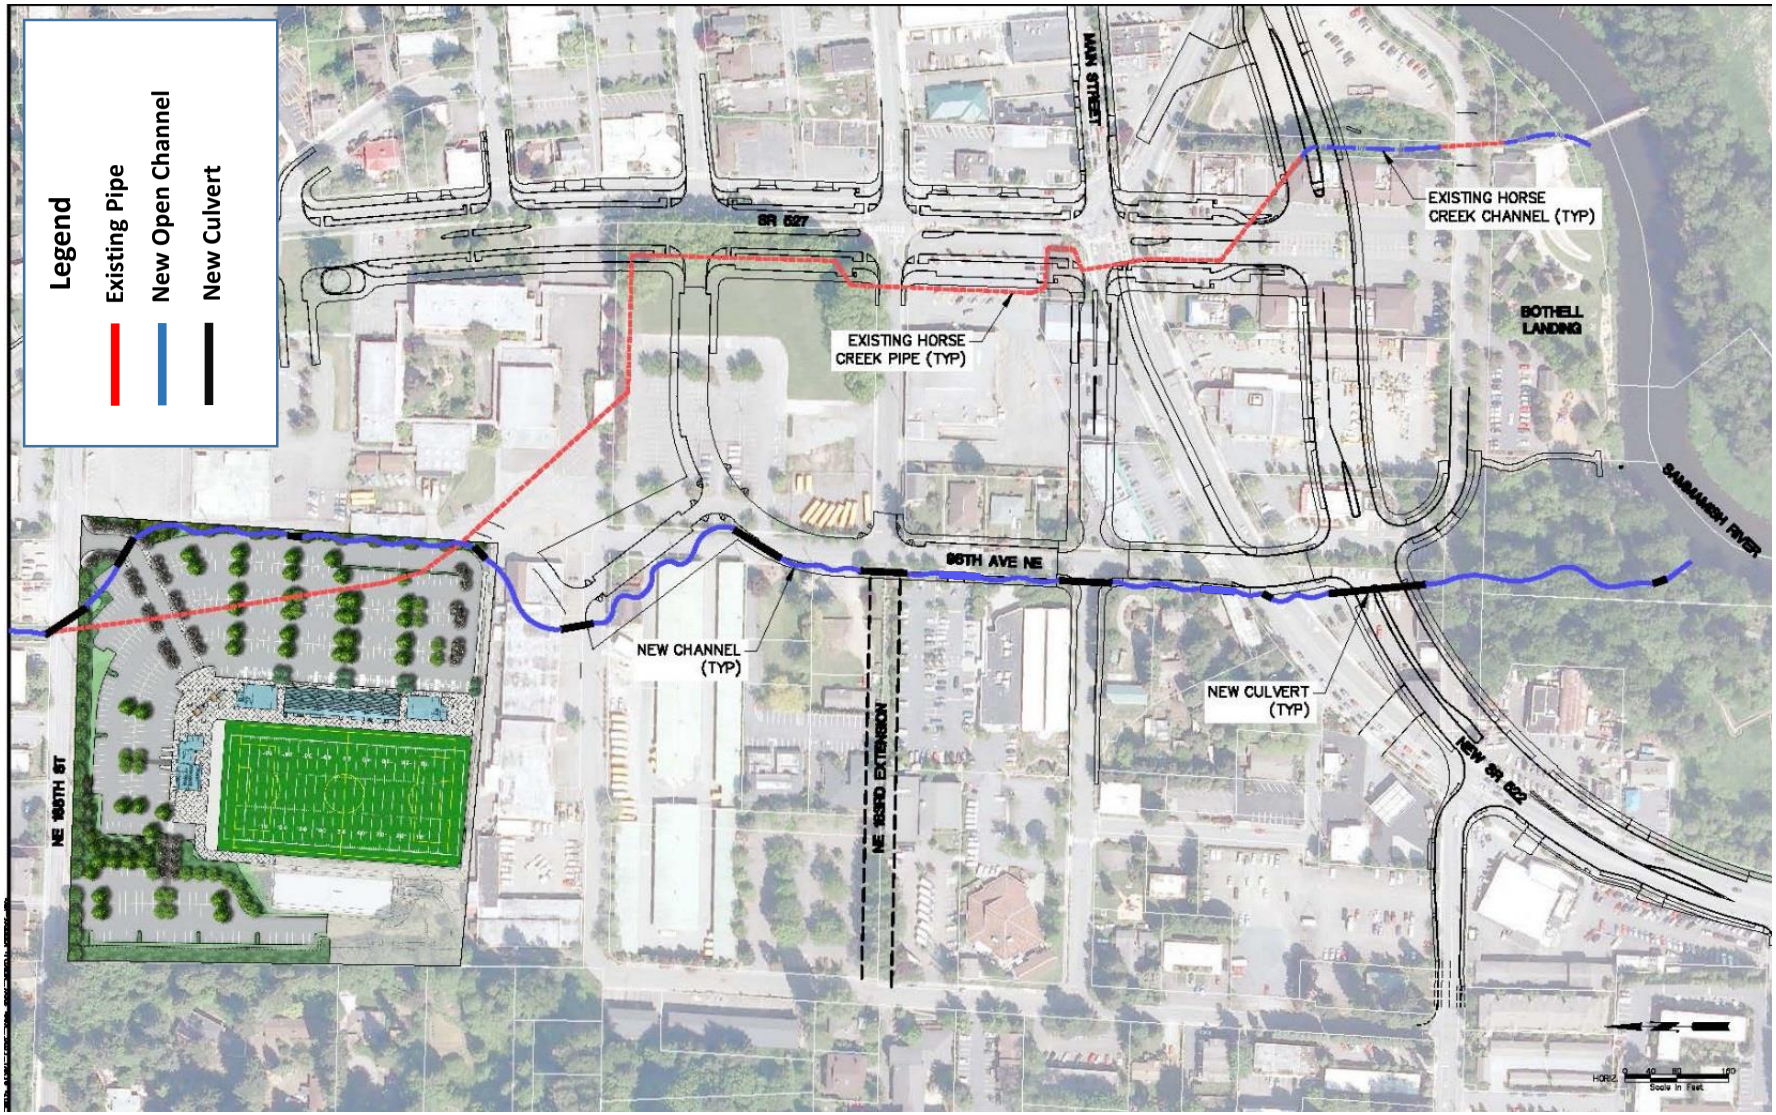
Legend
Existing Pipe
New Open Channel
New Culvert
NE 180TH ST
NEW CHANNEL (TYP)
NE 183RD EXTENSION
SR 527
EXISTING HORSE CREEK PIPE (TYP)
MAIN STREET
96TH AVE NE
NEW CULVERT (TYP)
EXISTING HORSE CREEK CHANNEL (TYP)
NEW SR 522
BOTHELL LANDING
SAMMAMISH RIVER
HORIZ
Scale in Feet