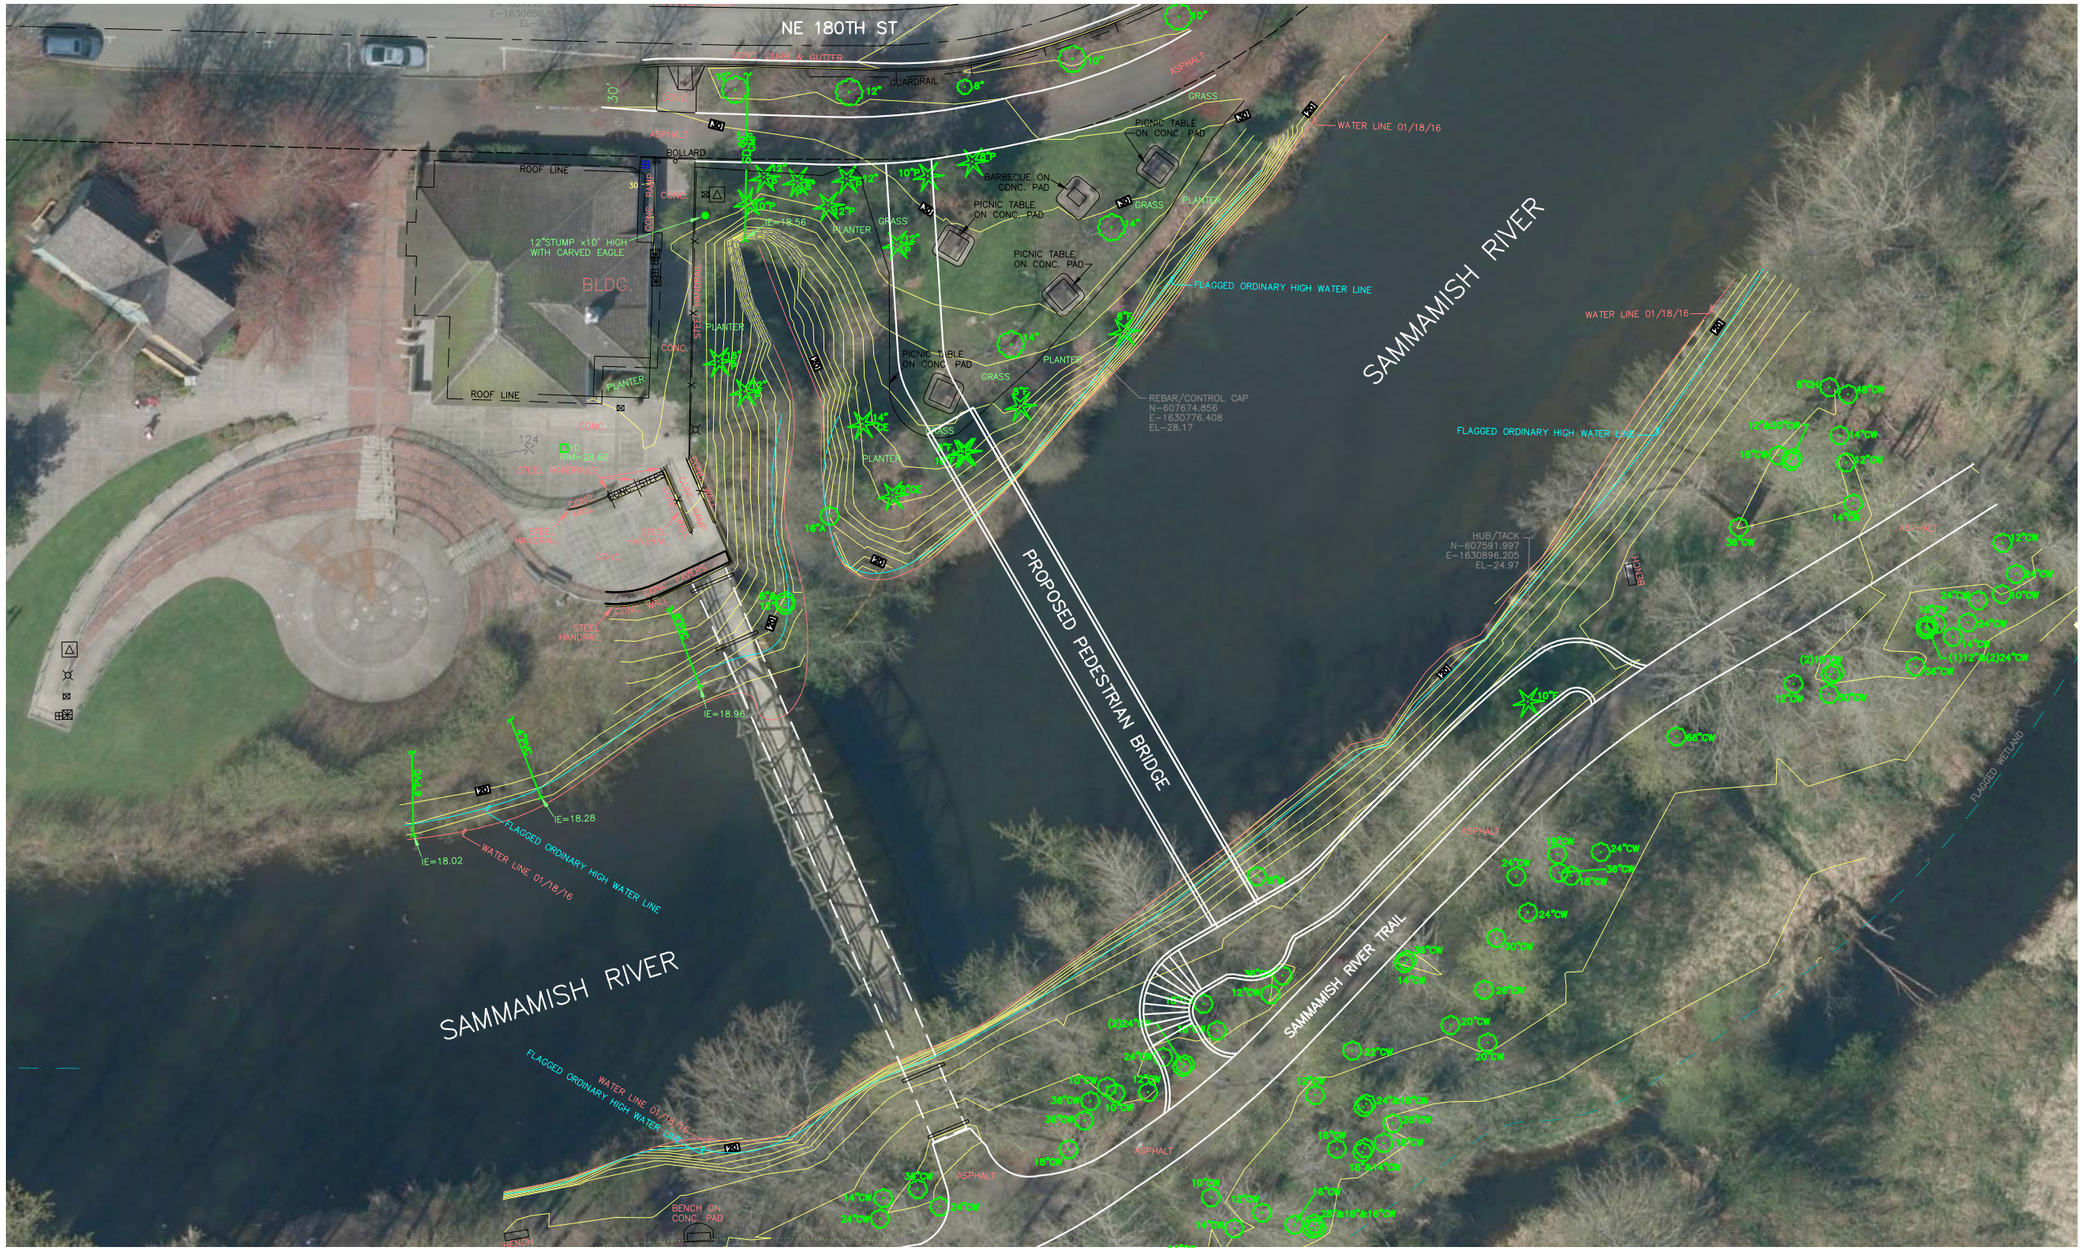

0 10' 20' 40'
FULLSIZE SCALE: 1"=20'-0"

P:\W3X71800\700PROJTEC\704ENV\71800_S1 - Layout - with Aerial2.dwg daccihm 19/02/16 - 9:05 A

FILE NAME			
TIME			
DATE			
PLOTTED BY			
DESIGNED BY			
ENTERED BY			
CHECKED BY			
	REVISION	DATE	BY

JACOBS

City of Bothell™

CITY OF BOTHELL
NON-MOTORIZED BRIDGE AT PARK AT BOTHELL LANDING

SHEET
OF
XX
SHEETS