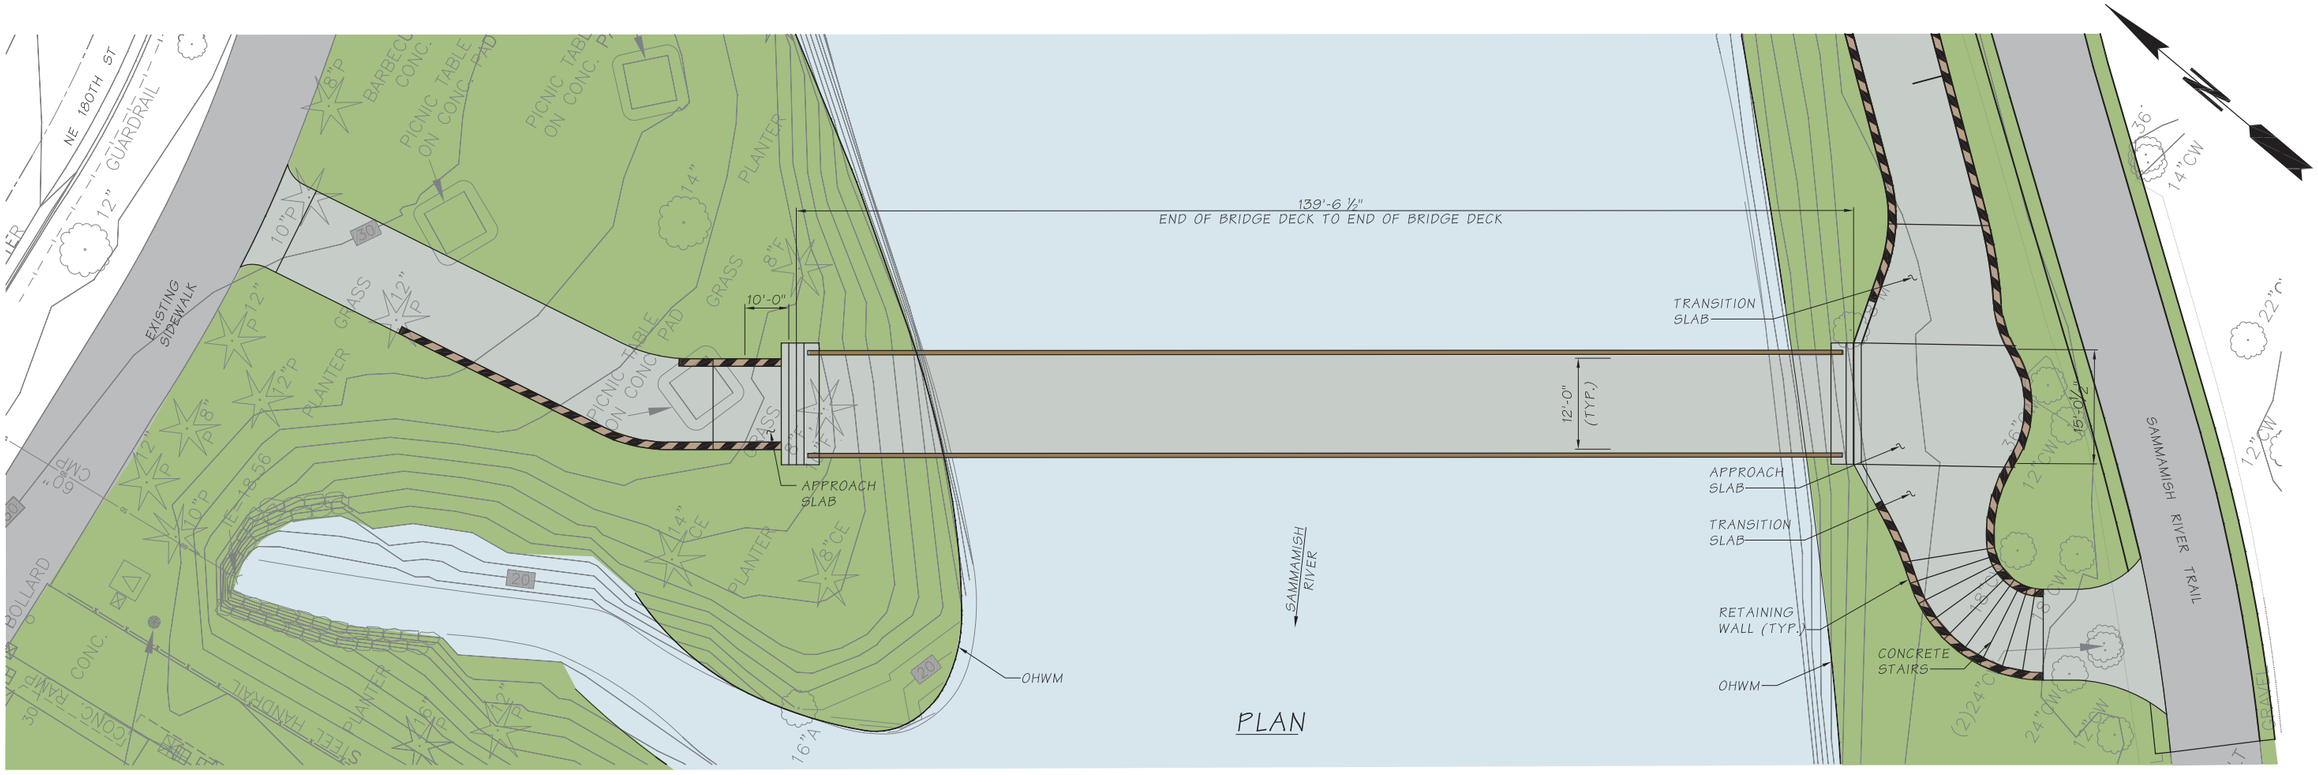

PLAN

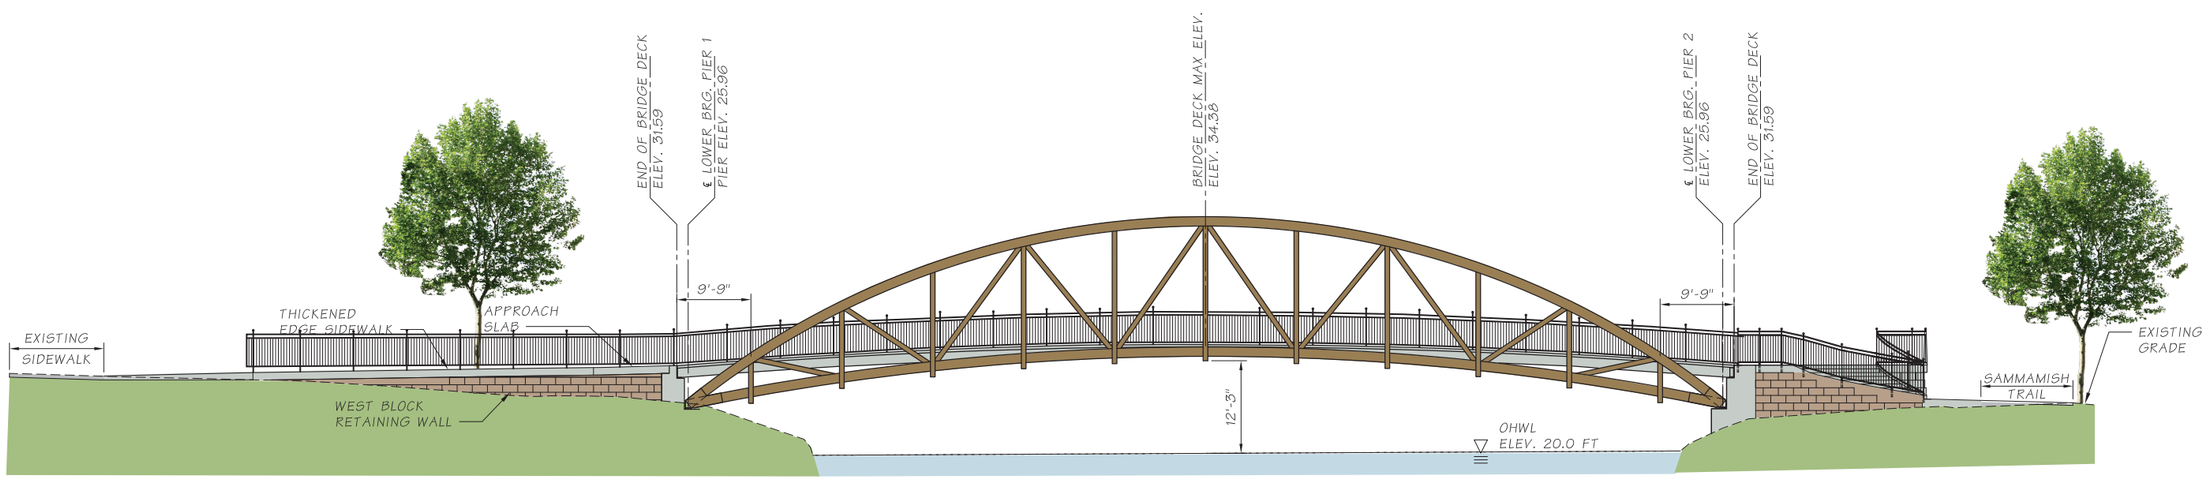

ELEVATION

GRADE ELEV. SHOWN ARE FINISHED
GRADE AT TOP OF BRIDGE DECK

DATUM: WASHINGTON STATE PLANE COORDINATE SYSTEM, NORTH ZONE OF 1983 (1991 ADJUSTMENT)

0 5' 10' 20'
FULLSIZE SCALE: 1"=10'-0"

90% SUBMITTAL

DESIGNED BY H. D'ACCI			
ENTERED BY D. ARRANTS			
CHECKED BY K. KIM			
DATE	REVISION	DATE	BY

JACOBS
600 108th Avenue N.E., Ste 700
Bellevue, WA 98004

City of Bothell

CITY OF BOTHELL
NON-MOTORIZED BRIDGE AT PARK AT BOTHELL LANDING

PLAN AND ELEVATION

S2

SHEET 7 OF 22 SHEETS

P:\W3X71800\700PROJTEC\709STR\HD Working\plan elevation with staircase.dwg daccihm 08/11/16 – 12:07 P